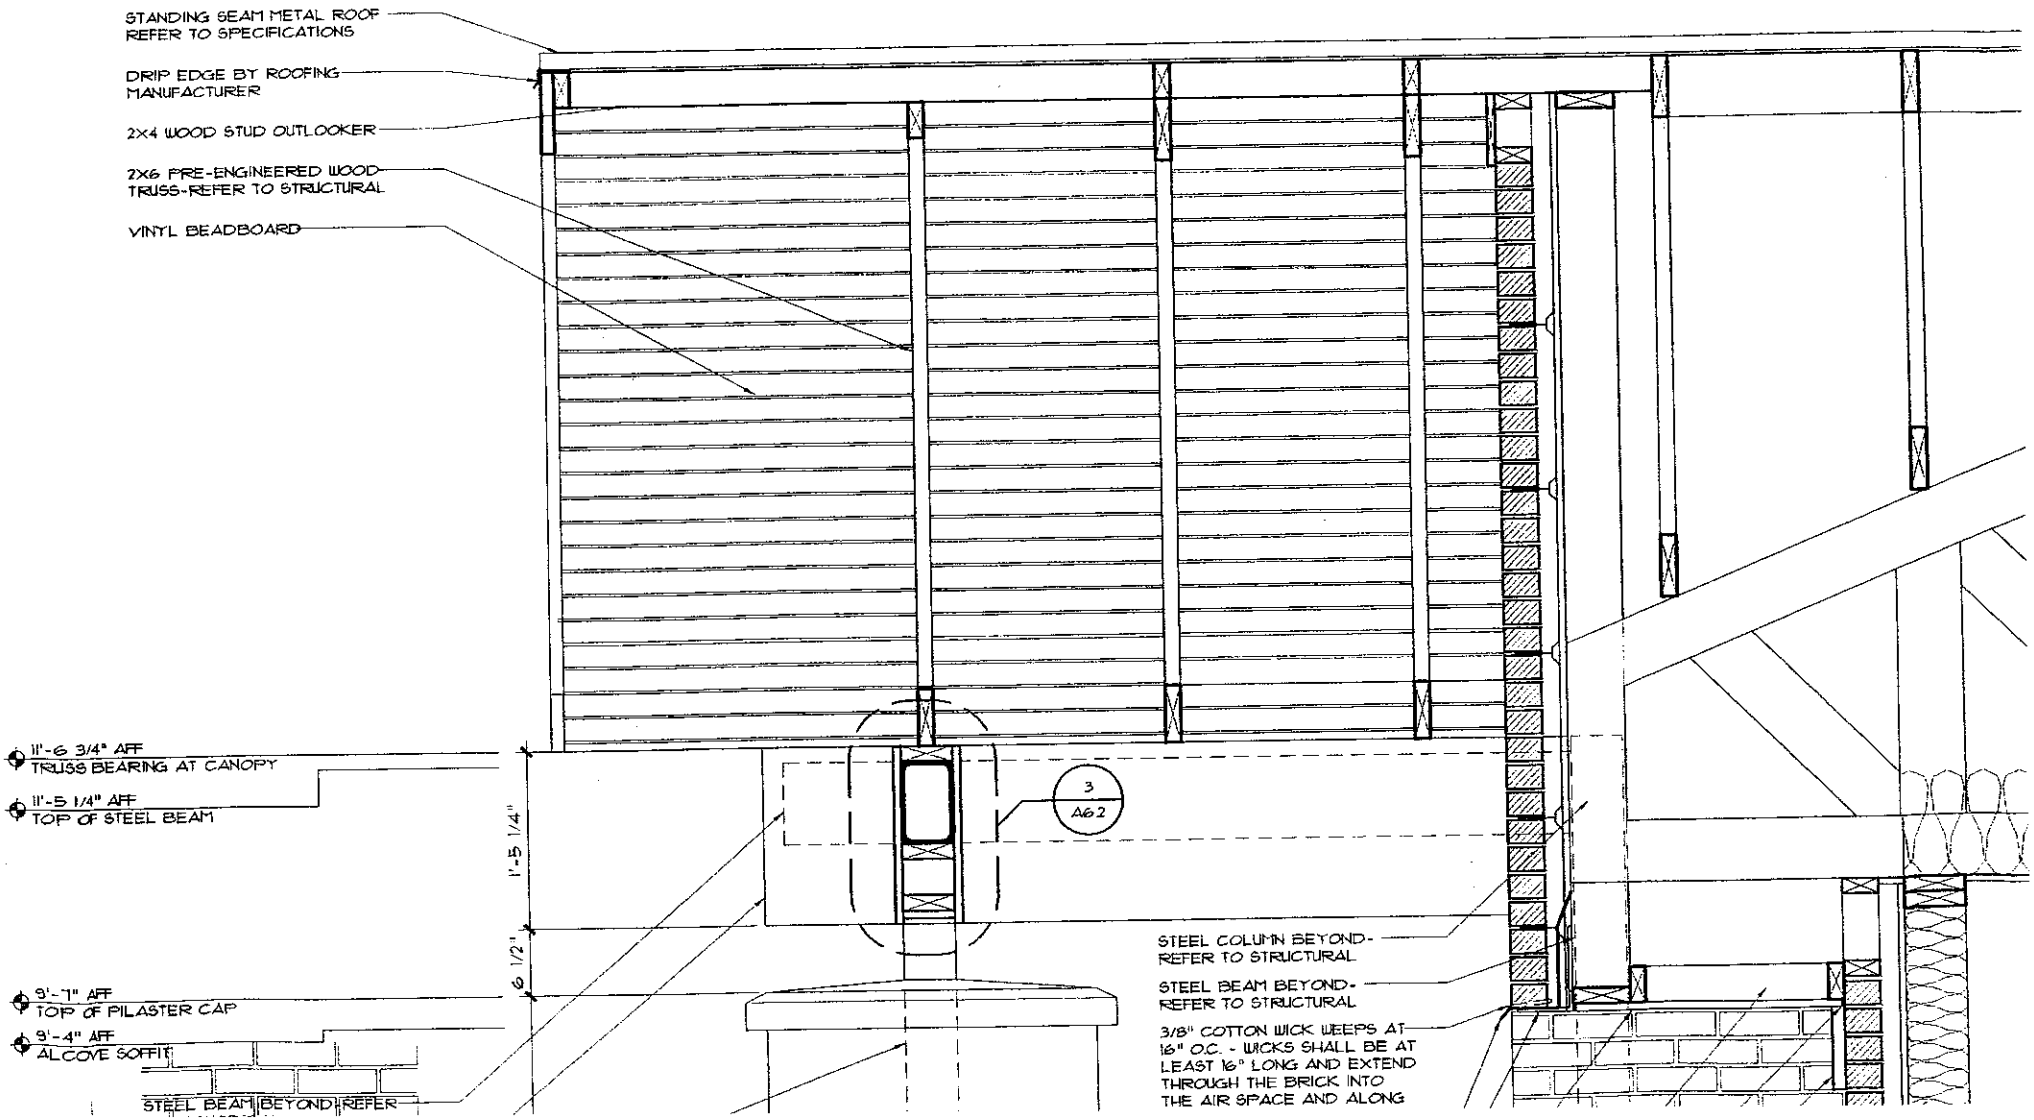
STANDING SEAM METAL ROOF
REFER TO SPECIFICATIONS
DRIP EDGE BY ROOFING
MANUFACTURER
2X4 WOOD STUD OUTLOOKER
2X6 PRE-ENGINEERED WOOD
TRUSS-REFER TO STRUCTURAL
VINYL BEADBOARD
11'-6 3/4" AFF
TRUSS BEARING AT CANOPY
11'-5 1/4" AFF
TOP OF STEEL BEAM
1'-5 1/4"
6 1/2"
9'-7" AFF
TOP OF PILASTER CAP
9'-4" AFF
ALCOVE SOFFIT
STEEL BEAM BEYOND REFER
3
A6.2
STEEL COLUMN BEYOND-
REFER TO STRUCTURAL
STEEL BEAM BEYOND-
REFER TO STRUCTURAL
3/8" COTTON WICK WEEPS AT
16" O.C. - WICKS SHALL BE AT
LEAST 16" LONG AND EXTEND
THROUGH THE BRICK INTO
THE AIR SPACE AND ALONG

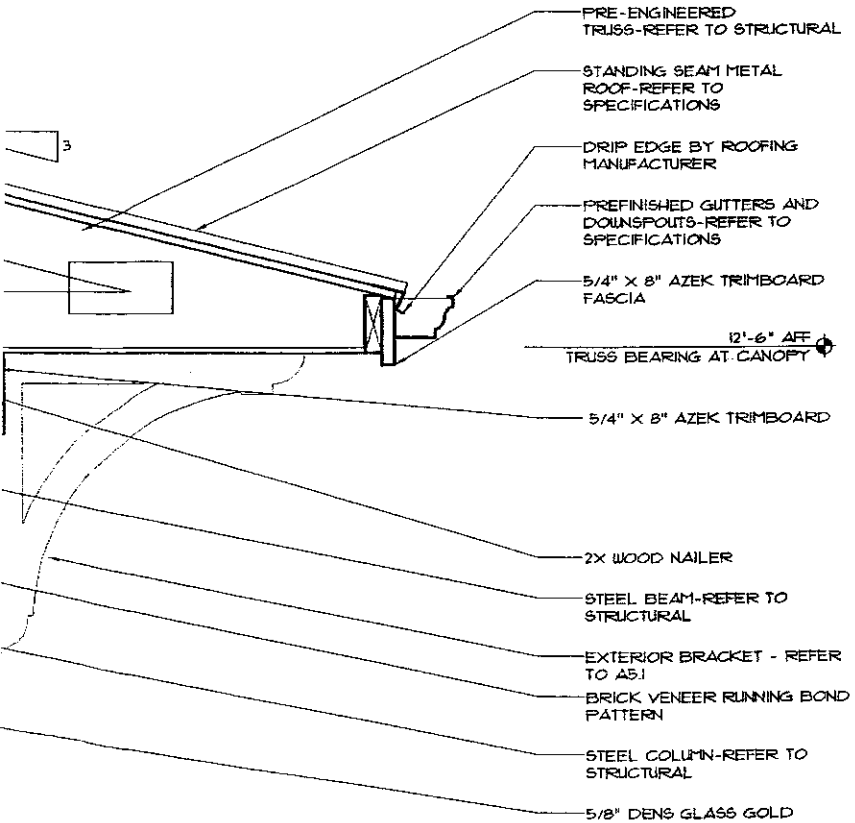

© 2007
PRECISION PLANNING, INC.
ALL RIGHTS RESERVED.

THESE CONSTRUCTION DOCUMENTS AND PERMITTED REPRODUCTIONS, IN WHOLE OR IN PART, ARE INSTRUMENTS OF SERVICE AND ARE THE SOLE PROPERTY OF PRECISION PLANNING, INC. UNLESS OTHERWISE AGREED TO, THEY SHALL NOT BE REPRODUCED OR CONVEYED IN ANY MANNER NOR ARE THEY TO BE USED FOR ANY OTHER PROJECTS OTHER THAN THAT SPECIFICALLY INDICATED HEREIN WITHOUT WRITTEN PERMISSION FROM AND DUE COMPENSATION TO PRECISION PLANNING, INC.

STATE OF GEORGIA
10-31-07
LANCE G. DAVIS
CERTIFICATE NO. 020098
REGISTERED ARCHITECT

STAMP

Precision Planning, Inc.
planners, engineers, architects & surveyors

P.O. Box 2210
400 Pike Boulevard
Lawrenceville, GA 30046-2210
(770) 338-8000 or (770) 962-8000
(Fax) (770) 822-5990

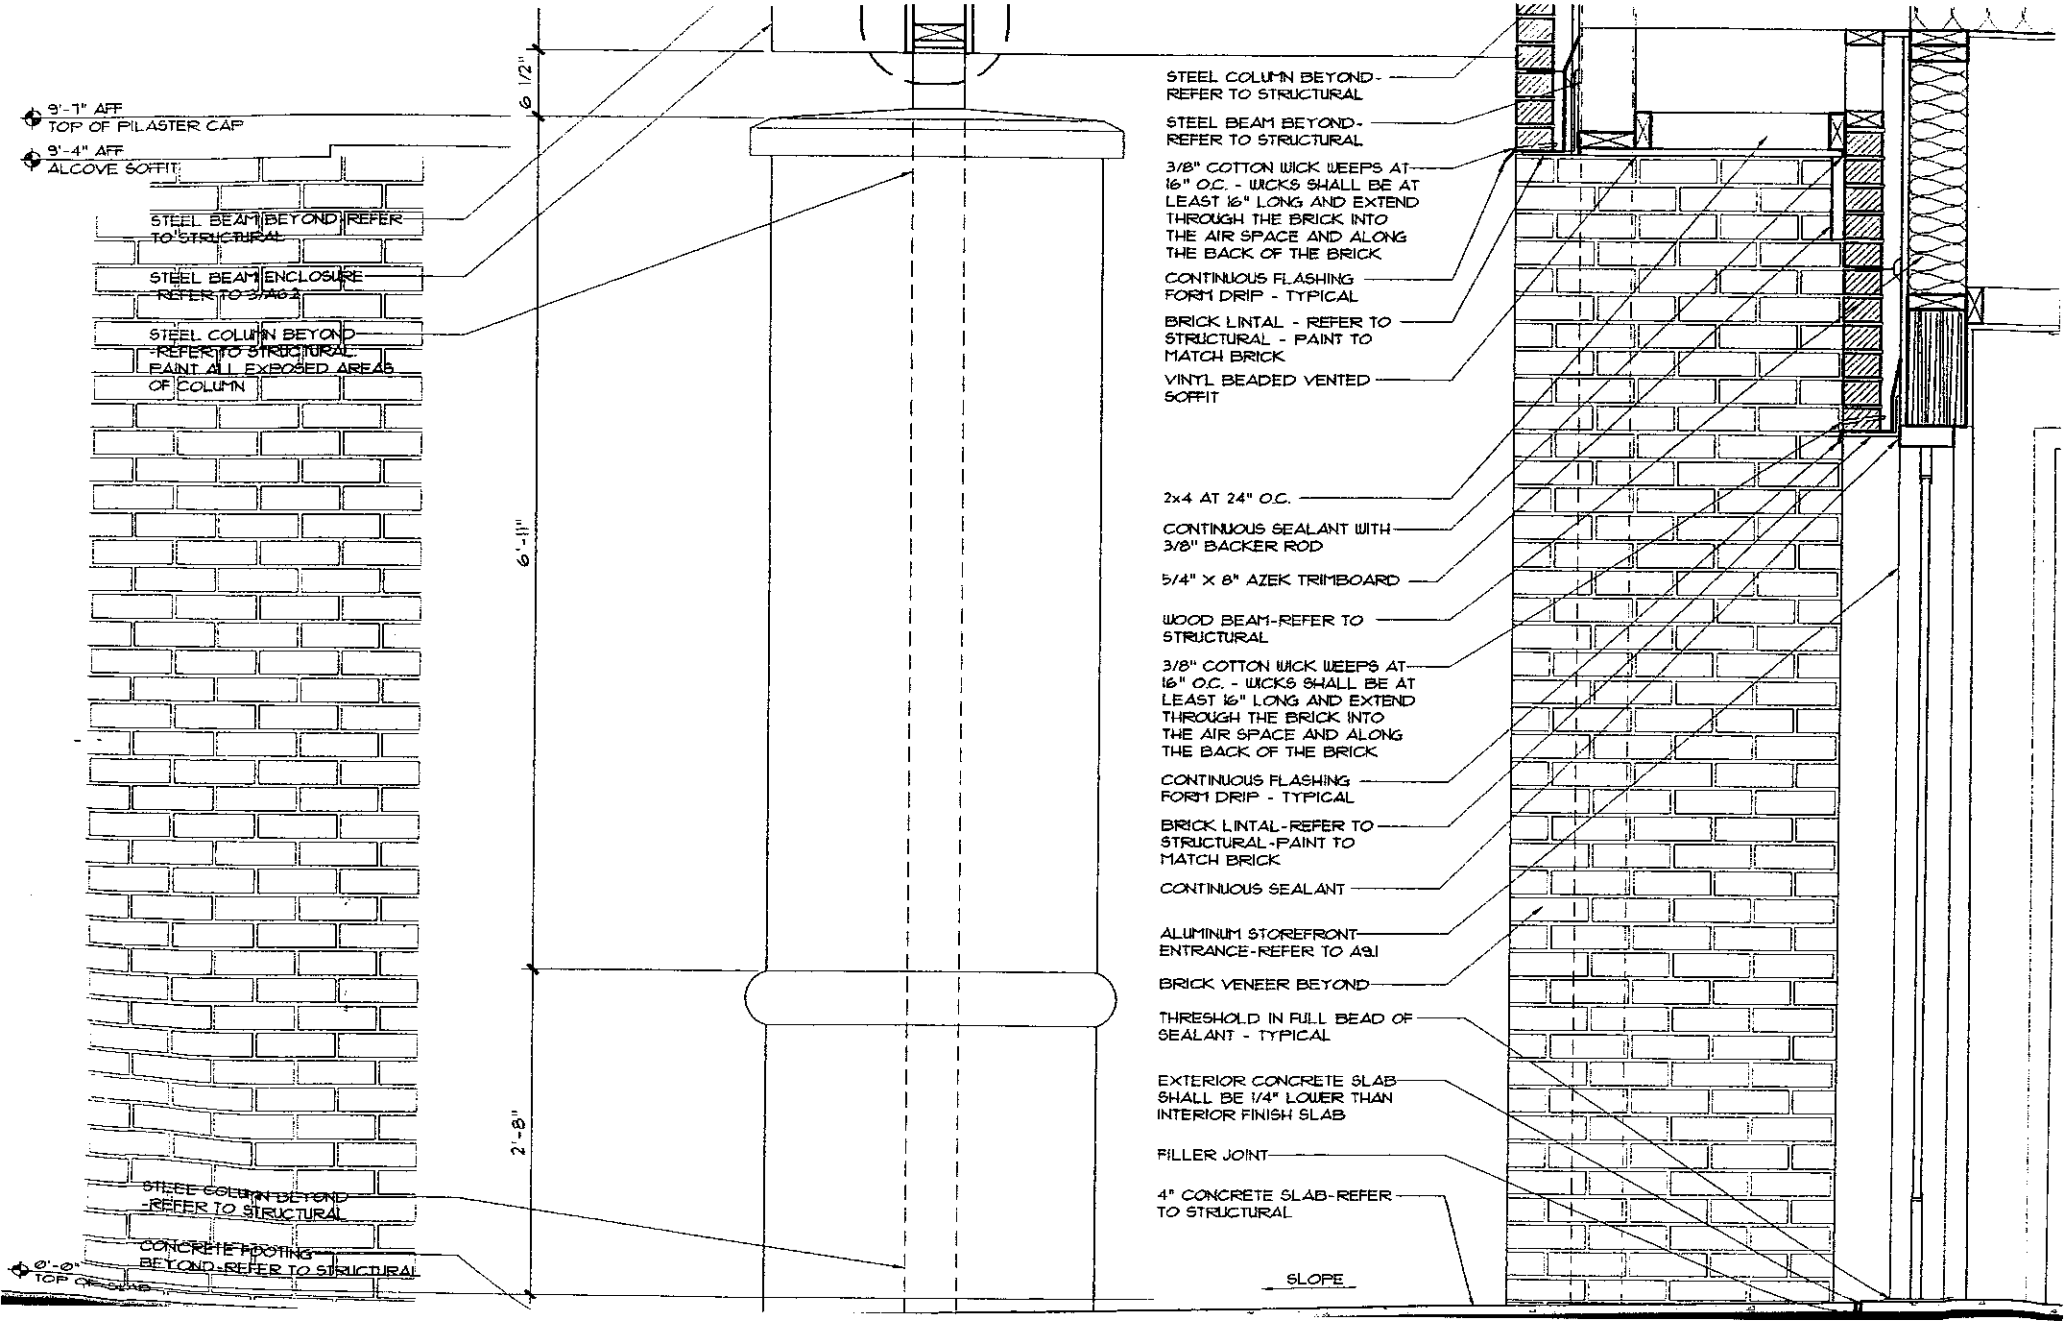
9'-7" AFF
TOP OF PILASTER CAP
9'-4" AFF
ALCOVE SOFFIT
STEEL BEAM BEYOND-REFER TO STRUCTURAL
STEEL BEAM ENCLOSURE-REFER TO 3/A6.2
STEEL COLUMN BEYOND-REFER TO STRUCTURAL. PAINT ALL EXPOSED AREAS OF COLUMN
STEEL COLUMN BEYOND-REFER TO STRUCTURAL
CONCRETE FOOTING BEYOND-REFER TO STRUCTURAL
0'-0"
TOP OF SLAB
6 1/2"
6'-11"
2'-8"
STEEL COLUMN BEYOND-REFER TO STRUCTURAL
STEEL BEAM BEYOND-REFER TO STRUCTURAL
3/8" COTTON WICK WEEPS AT 16" O.C. - WICKS SHALL BE AT LEAST 16" LONG AND EXTEND THROUGH THE BRICK INTO THE AIR SPACE AND ALONG THE BACK OF THE BRICK
CONTINUOUS FLASHING FORM DRIP - TYPICAL
BRICK LINTAL - REFER TO STRUCTURAL - PAINT TO MATCH BRICK
VINYL BEADED VENTED SOFFIT
2x4 AT 24" O.C.
CONTINUOUS SEALANT WITH 3/8" BACKER ROD
5/4" X 8" AZEK TRIMBOARD
WOOD BEAM-REFER TO STRUCTURAL
3/8" COTTON WICK WEEPS AT 16" O.C. - WICKS SHALL BE AT LEAST 16" LONG AND EXTEND THROUGH THE BRICK INTO THE AIR SPACE AND ALONG THE BACK OF THE BRICK
CONTINUOUS FLASHING FORM DRIP - TYPICAL
BRICK LINTAL-REFER TO STRUCTURAL-PAINT TO MATCH BRICK
CONTINUOUS SEALANT
ALUMINUM STOREFRONT ENTRANCE-REFER TO A9.1
BRICK VENEER BEYOND
THRESHOLD IN FULL BEAD OF SEALANT - TYPICAL
EXTERIOR CONCRETE SLAB SHALL BE 1/4" LOWER THAN INTERIOR FINISH SLAB
FILLER JOINT
4" CONCRETE SLAB-REFER TO STRUCTURAL
SLOPE

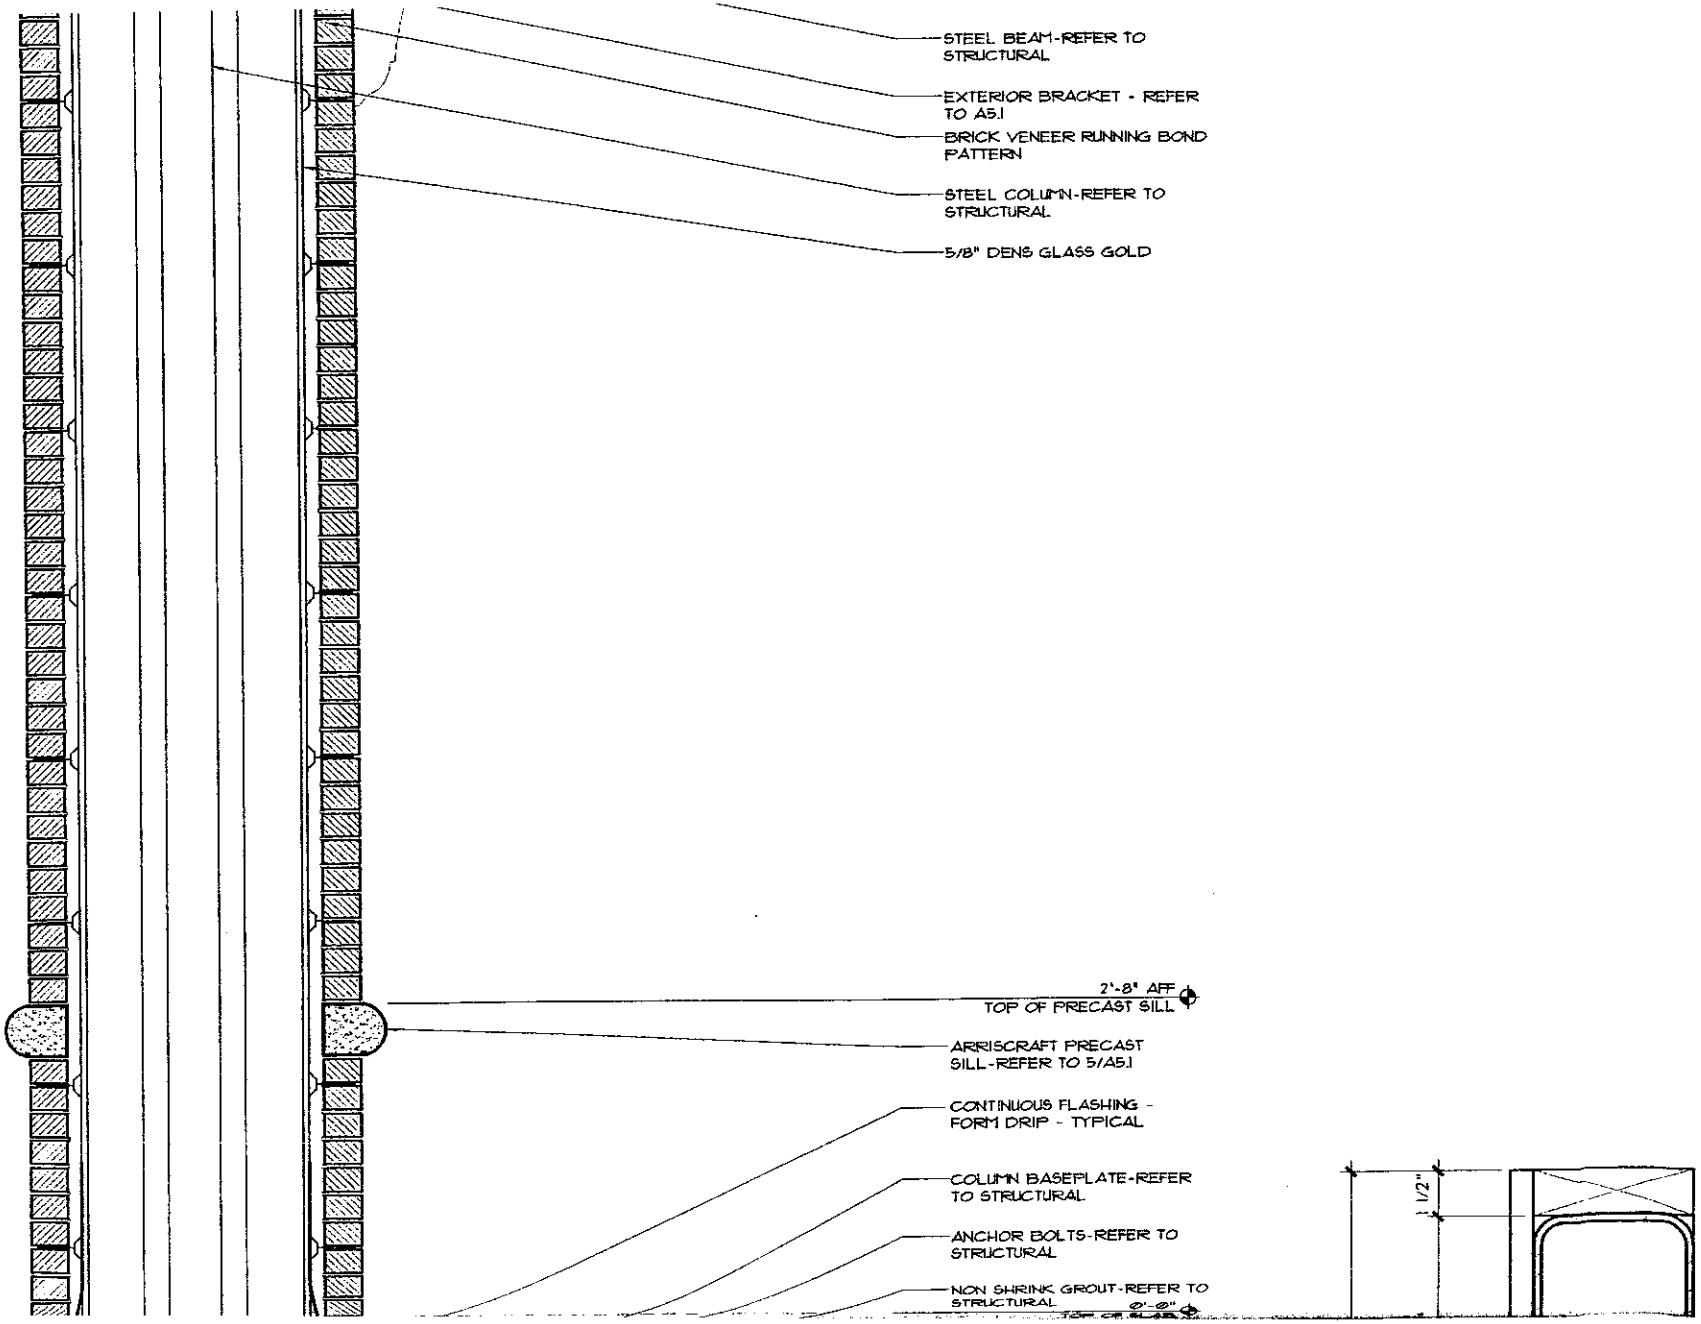
STEEL BEAM-REFER TO STRUCTURAL
EXTERIOR BRACKET - REFER TO A5.1
BRICK VENEER RUNNING BOND PATTERN
STEEL COLUMN-REFER TO STRUCTURAL
5/8" DENS GLASS GOLD
2'-8" AFF
TOP OF PRECAST SILL
ARRISCRAFT PRECAST SILL-REFER TO 5/A5.1
CONTINUOUS FLASHING - FORM DRIP - TYPICAL
COLUMN BASEPLATE-REFER TO STRUCTURAL
ANCHOR BOLTS-REFER TO STRUCTURAL
NON SHRINK GROUT-REFER TO STRUCTURAL
0'-0"
1 1/2"

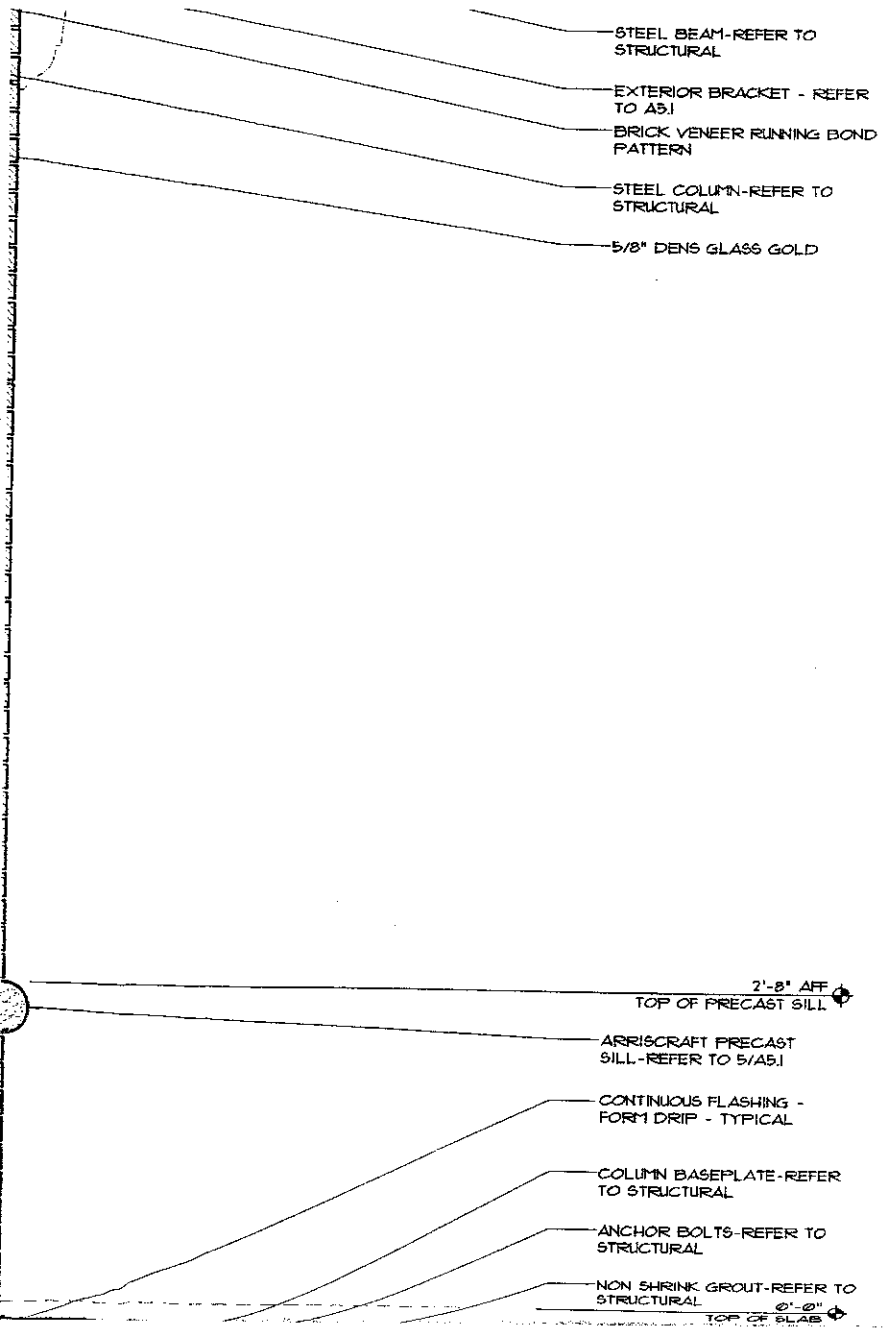

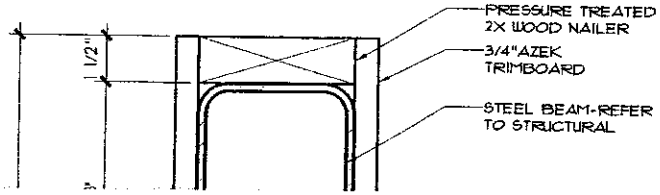

Precisi
planners, eng
P.O. Box 221
400 Pike Bou
Lawrenceville,
(770) 338-8
(Fax) (770) 3

HART COUNTY
SHERIFF'S
ADMIN. BUILDING
890 VICKERY STREET
HART COUNTY, GEORGIA 30643

OFFICE OF THE SHERIFF HART COUNTY

PROJECT

VS

ECKED

QD

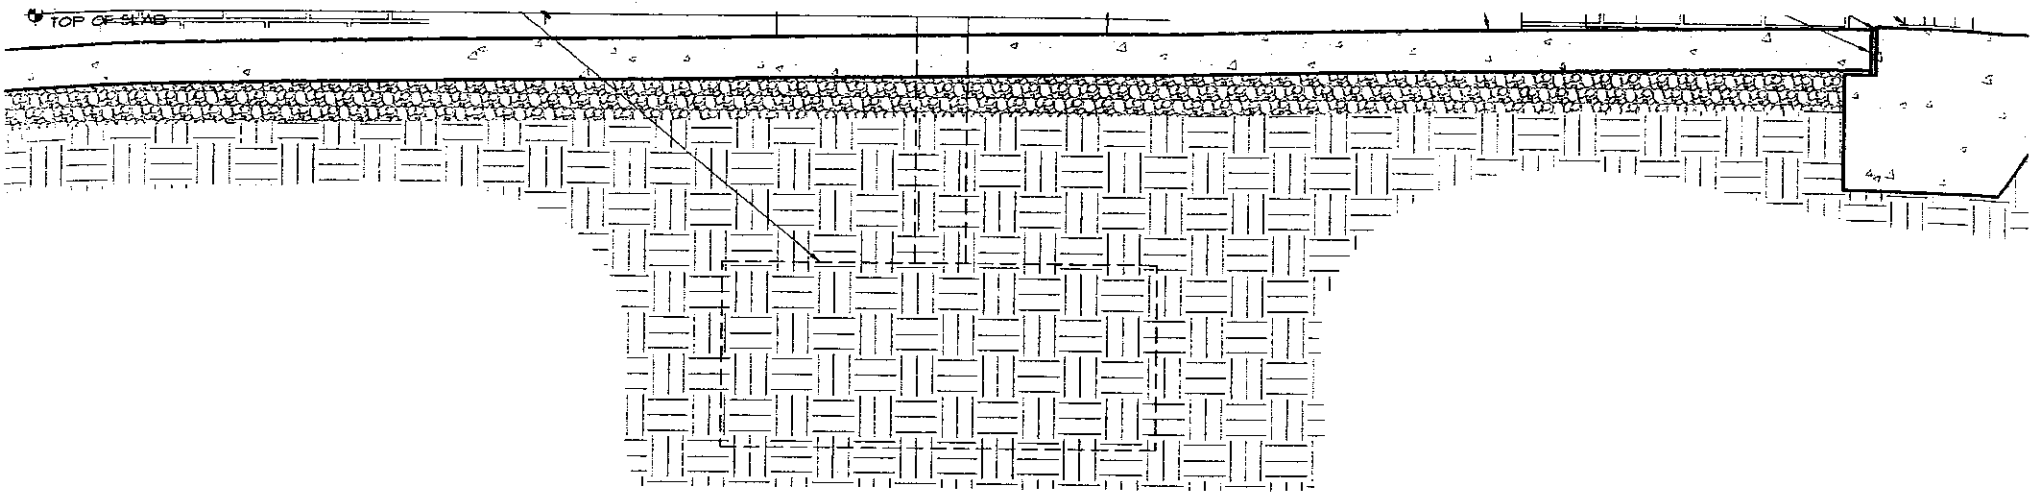

1
A6.2

Entrance Canopy Section

SCALE 1" = 1'-0"

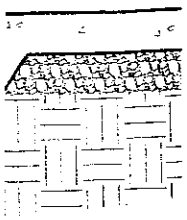

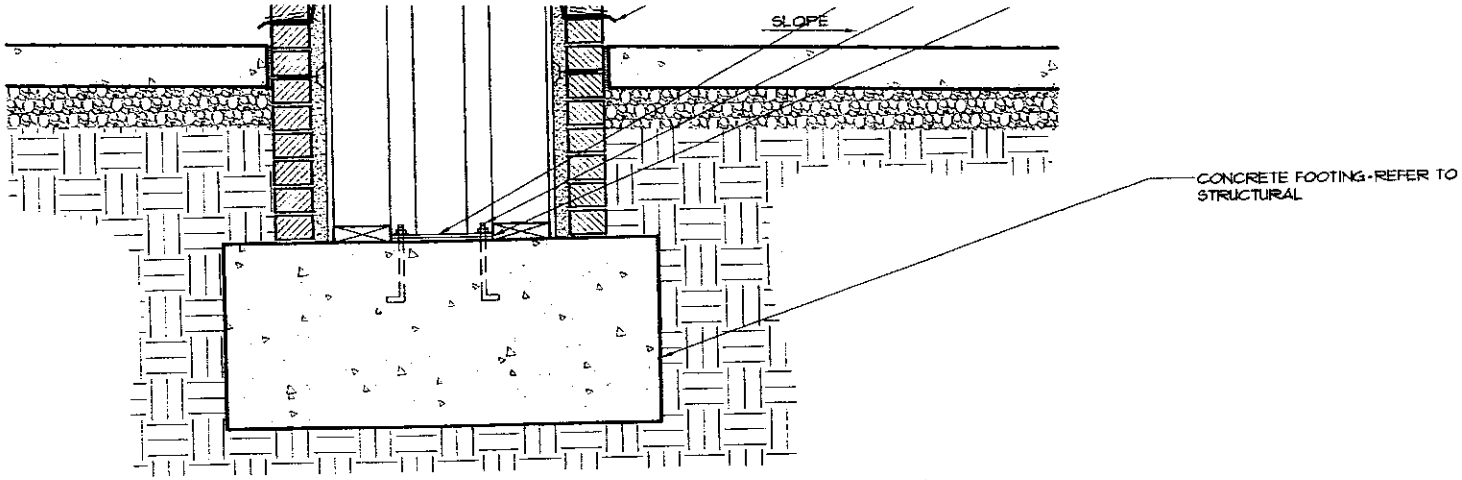

2
A6.2

Vehicle Canopy Section

SCALE 1" = 1'-0"

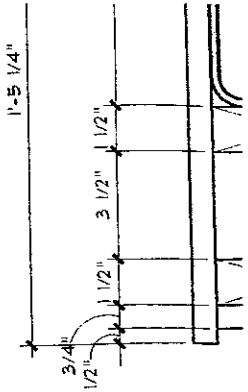

3
A6.2

Stee

SCALE 3"

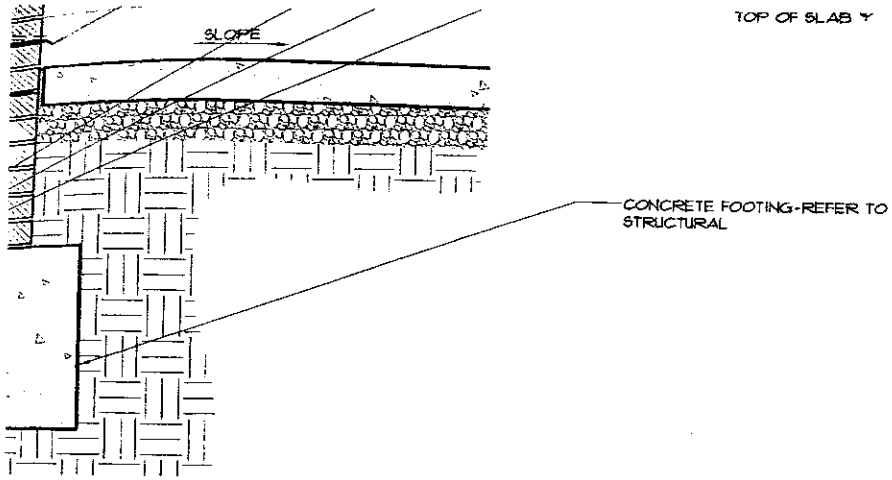

cle Canopy Section

= 1'-0"

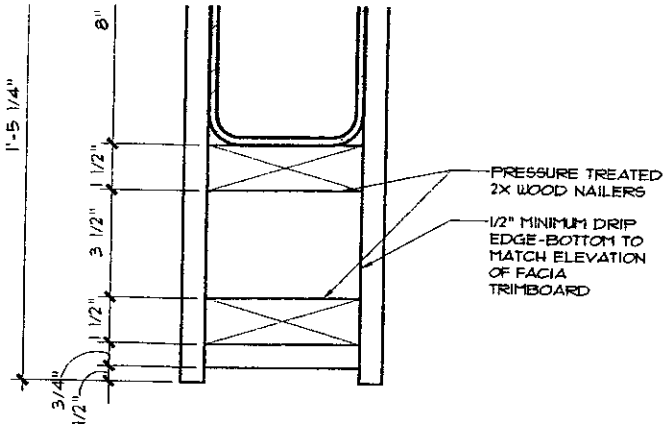

3
A6.2

Steel Beam Enclosure

SCALE 3" = 1'-0"

BUILDING WALL SECTION AND DETAILS

DESIGN: LGD
DRAWN: BKS
CH: L

SHEET TITLE

DATE	NO	DESCRIPTION
10-31-07		RELEASE FOR PERMIT AND CONSTRUCTION

RELEASE

10-31-07 DATE
A07145B PROJ. NUMBER
145B-A6.2.dwg CAD FILE NAME
FILE NUMBER

A6.2