Exhibit #1. Location of Hart County

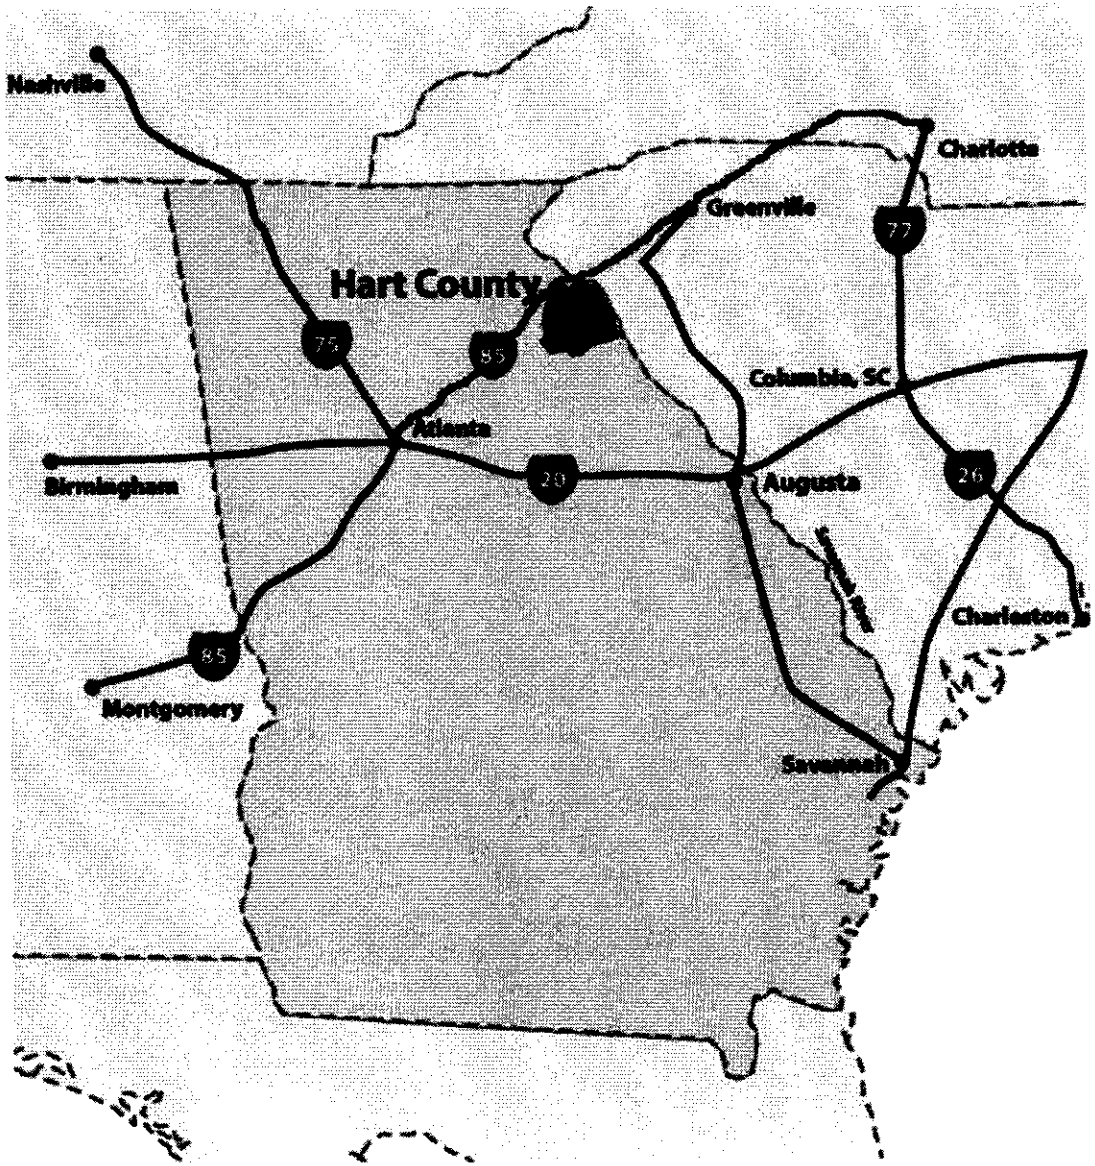

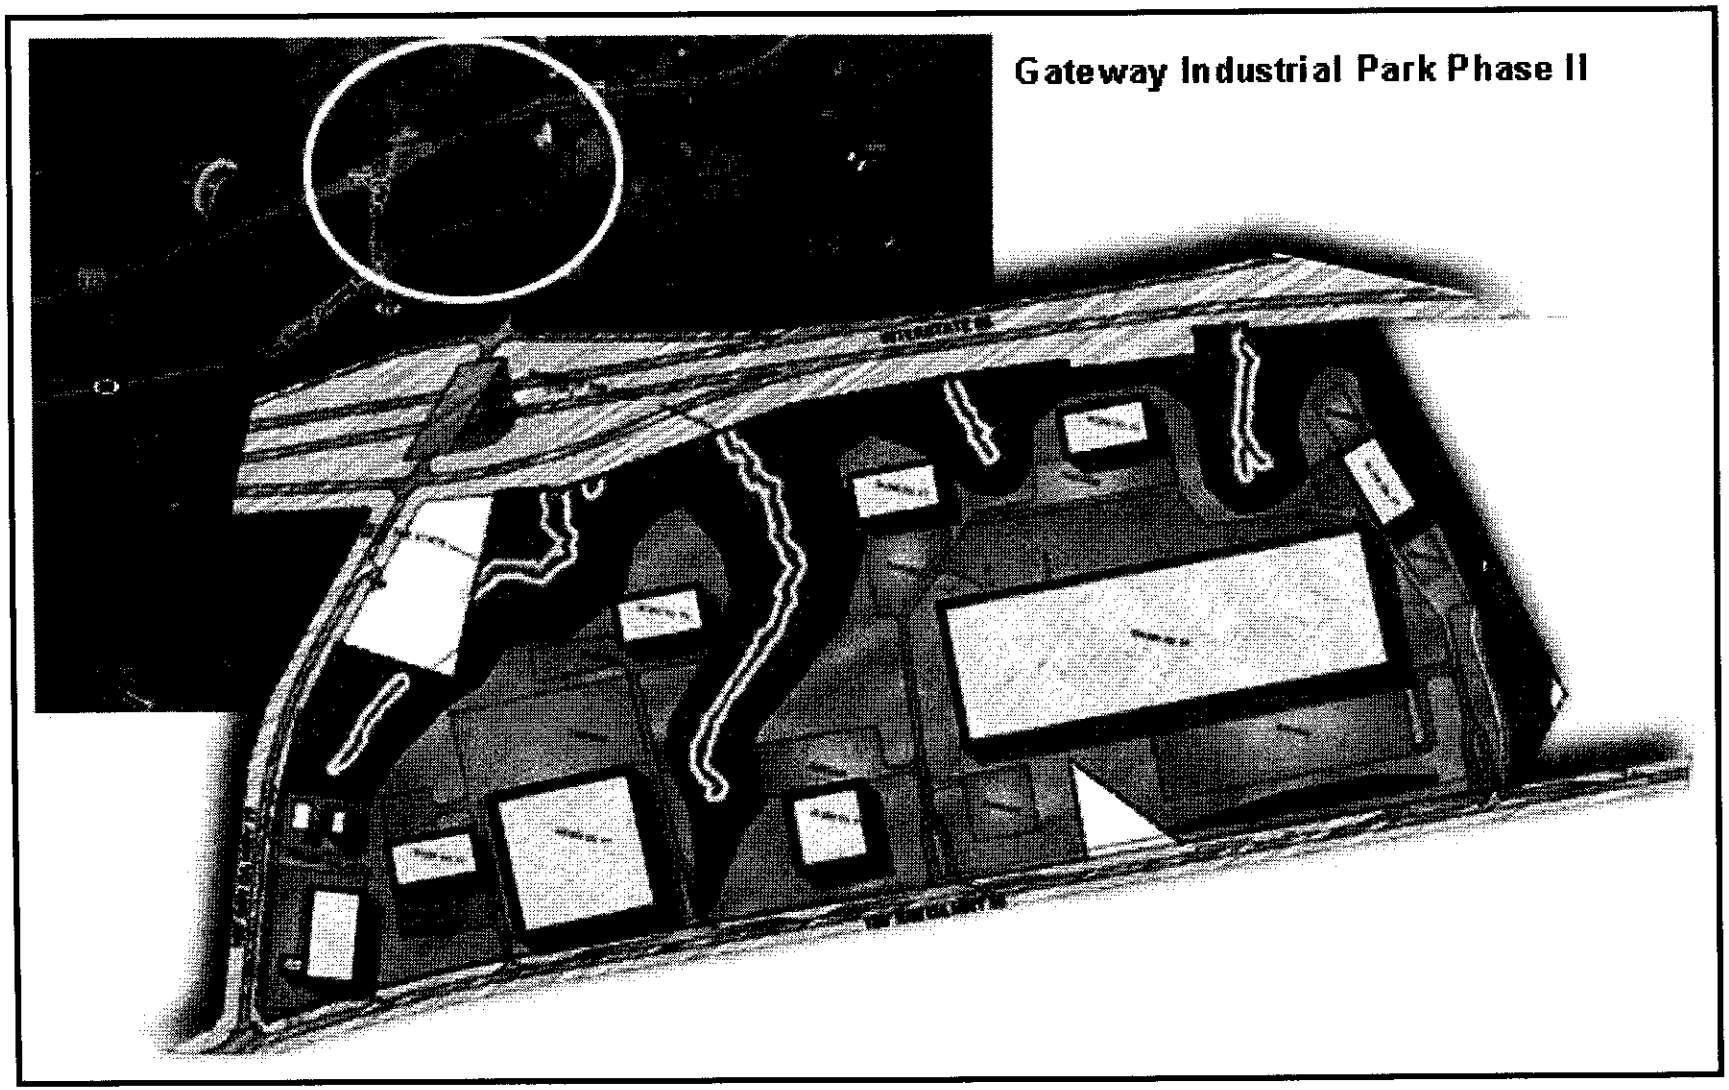

Exhibit #2. Potential Master Site Plan

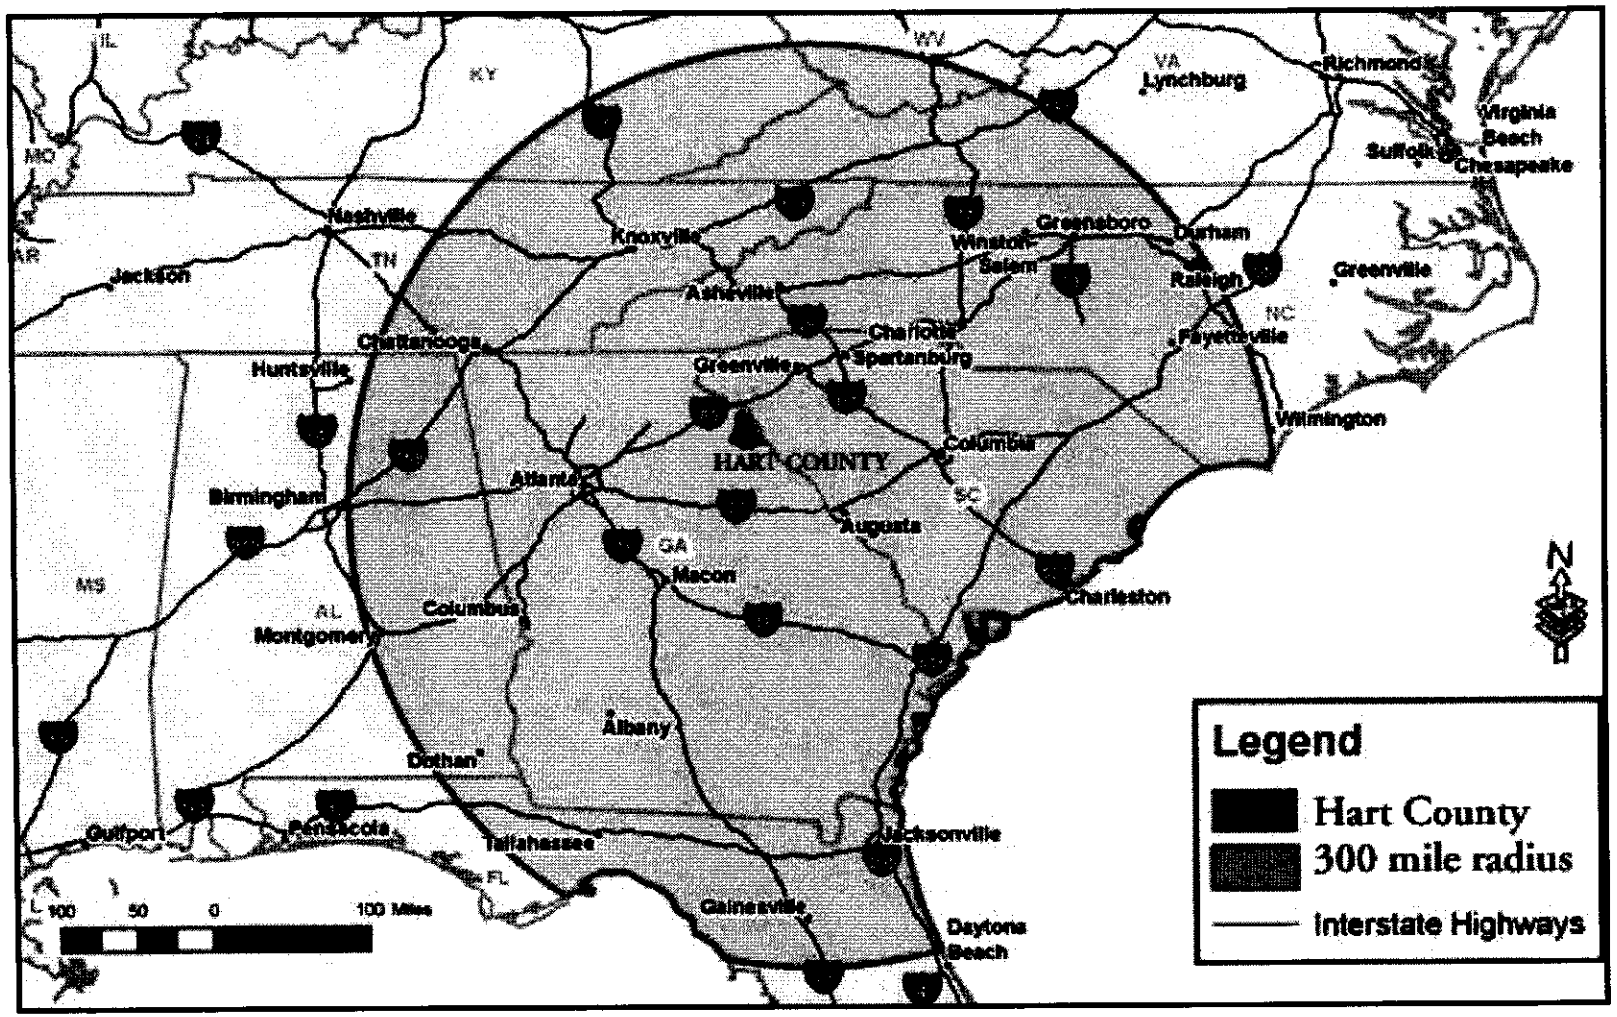

Exhibit #3. Location of Hart County- 300 Mile Radius

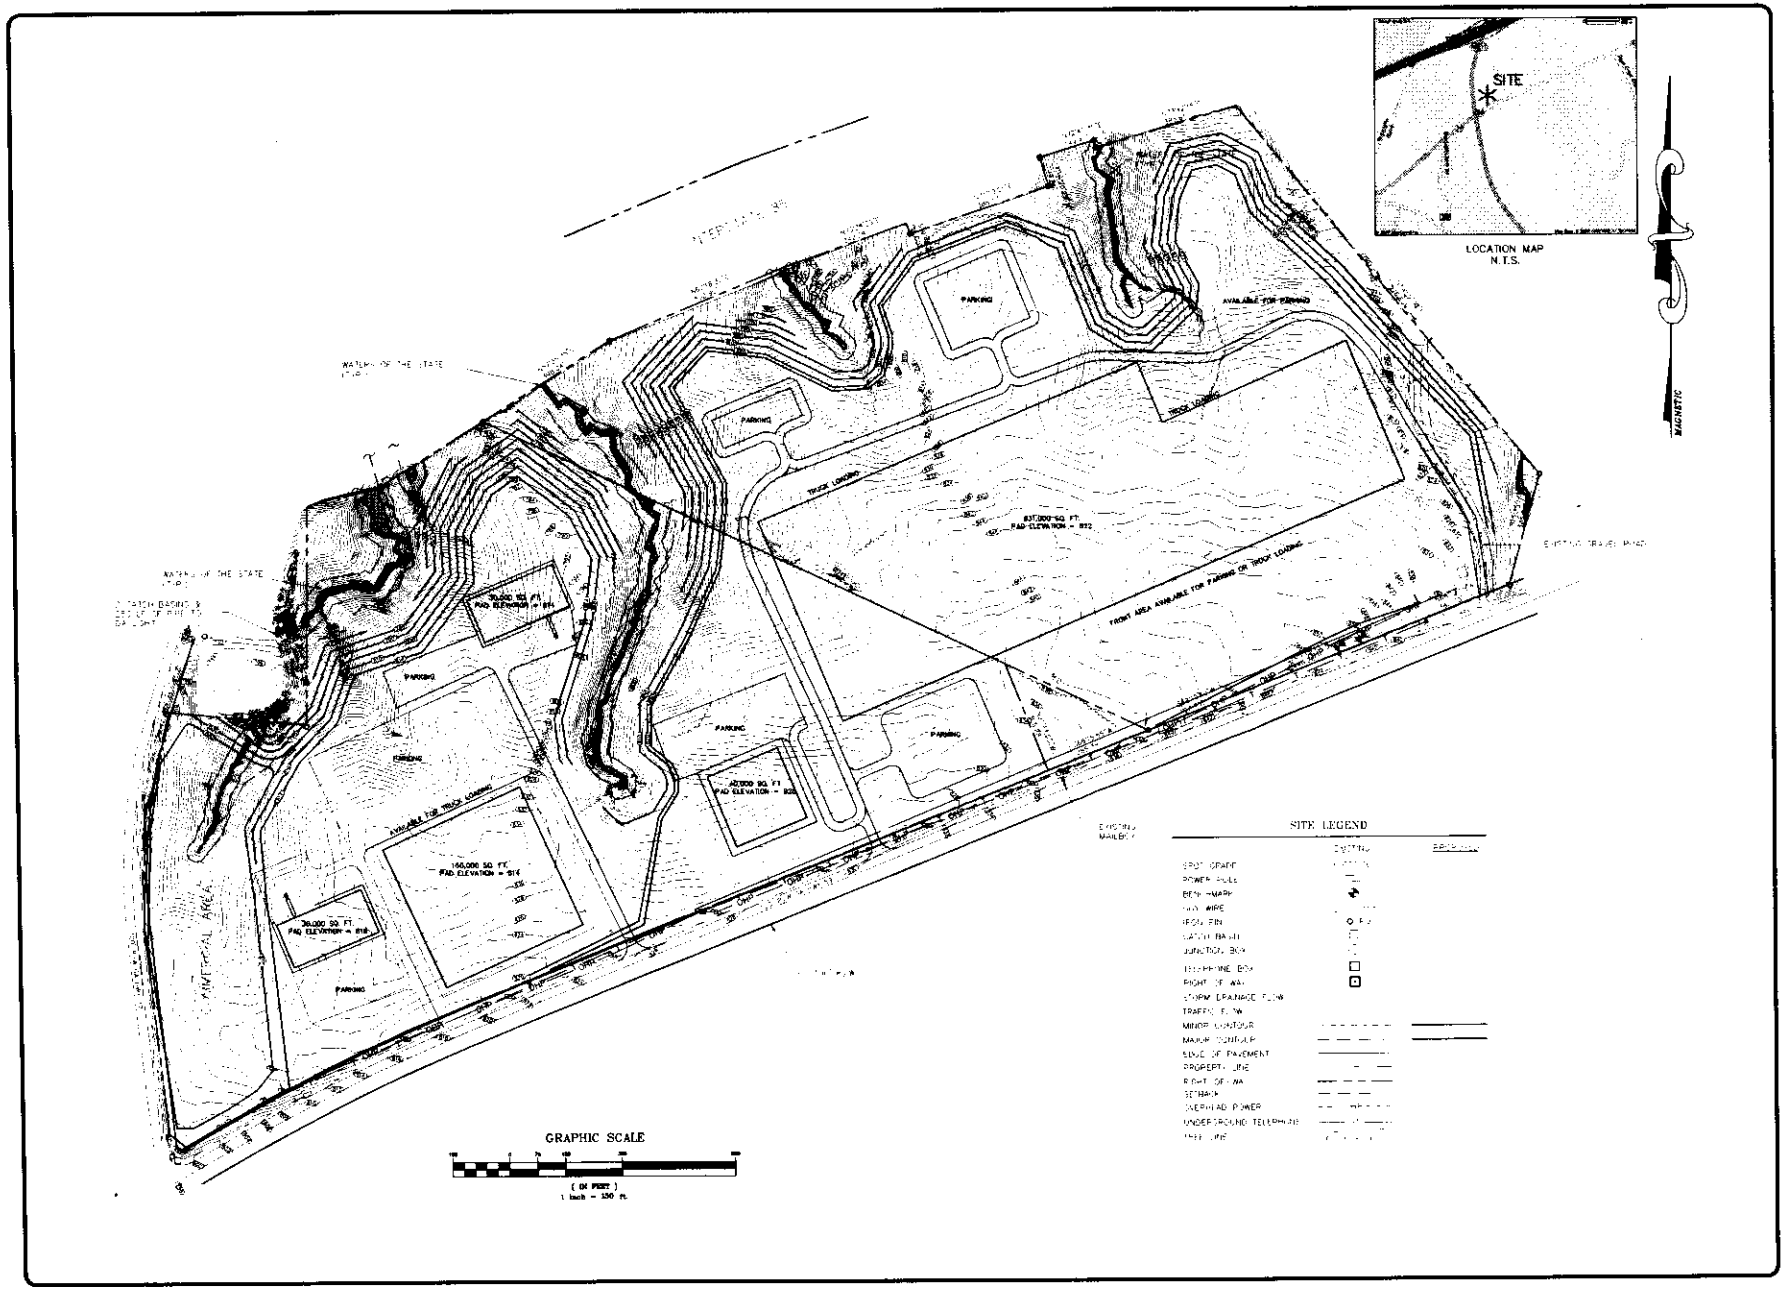

GOLDIE & ASSOCIATES

ENGINEER'S STAMP

NO.	DATE	DESCRIPTION	BY
A	9/25/07	Release For Review	APTW

CLIENT
Hart County

PROJECT
Highway 59 Industrial Park (116 Acres)

SHEET TITLE
Concept 3

SHEET NO. 4 OF 4

FILE NO. 405.13

Site Development option #1

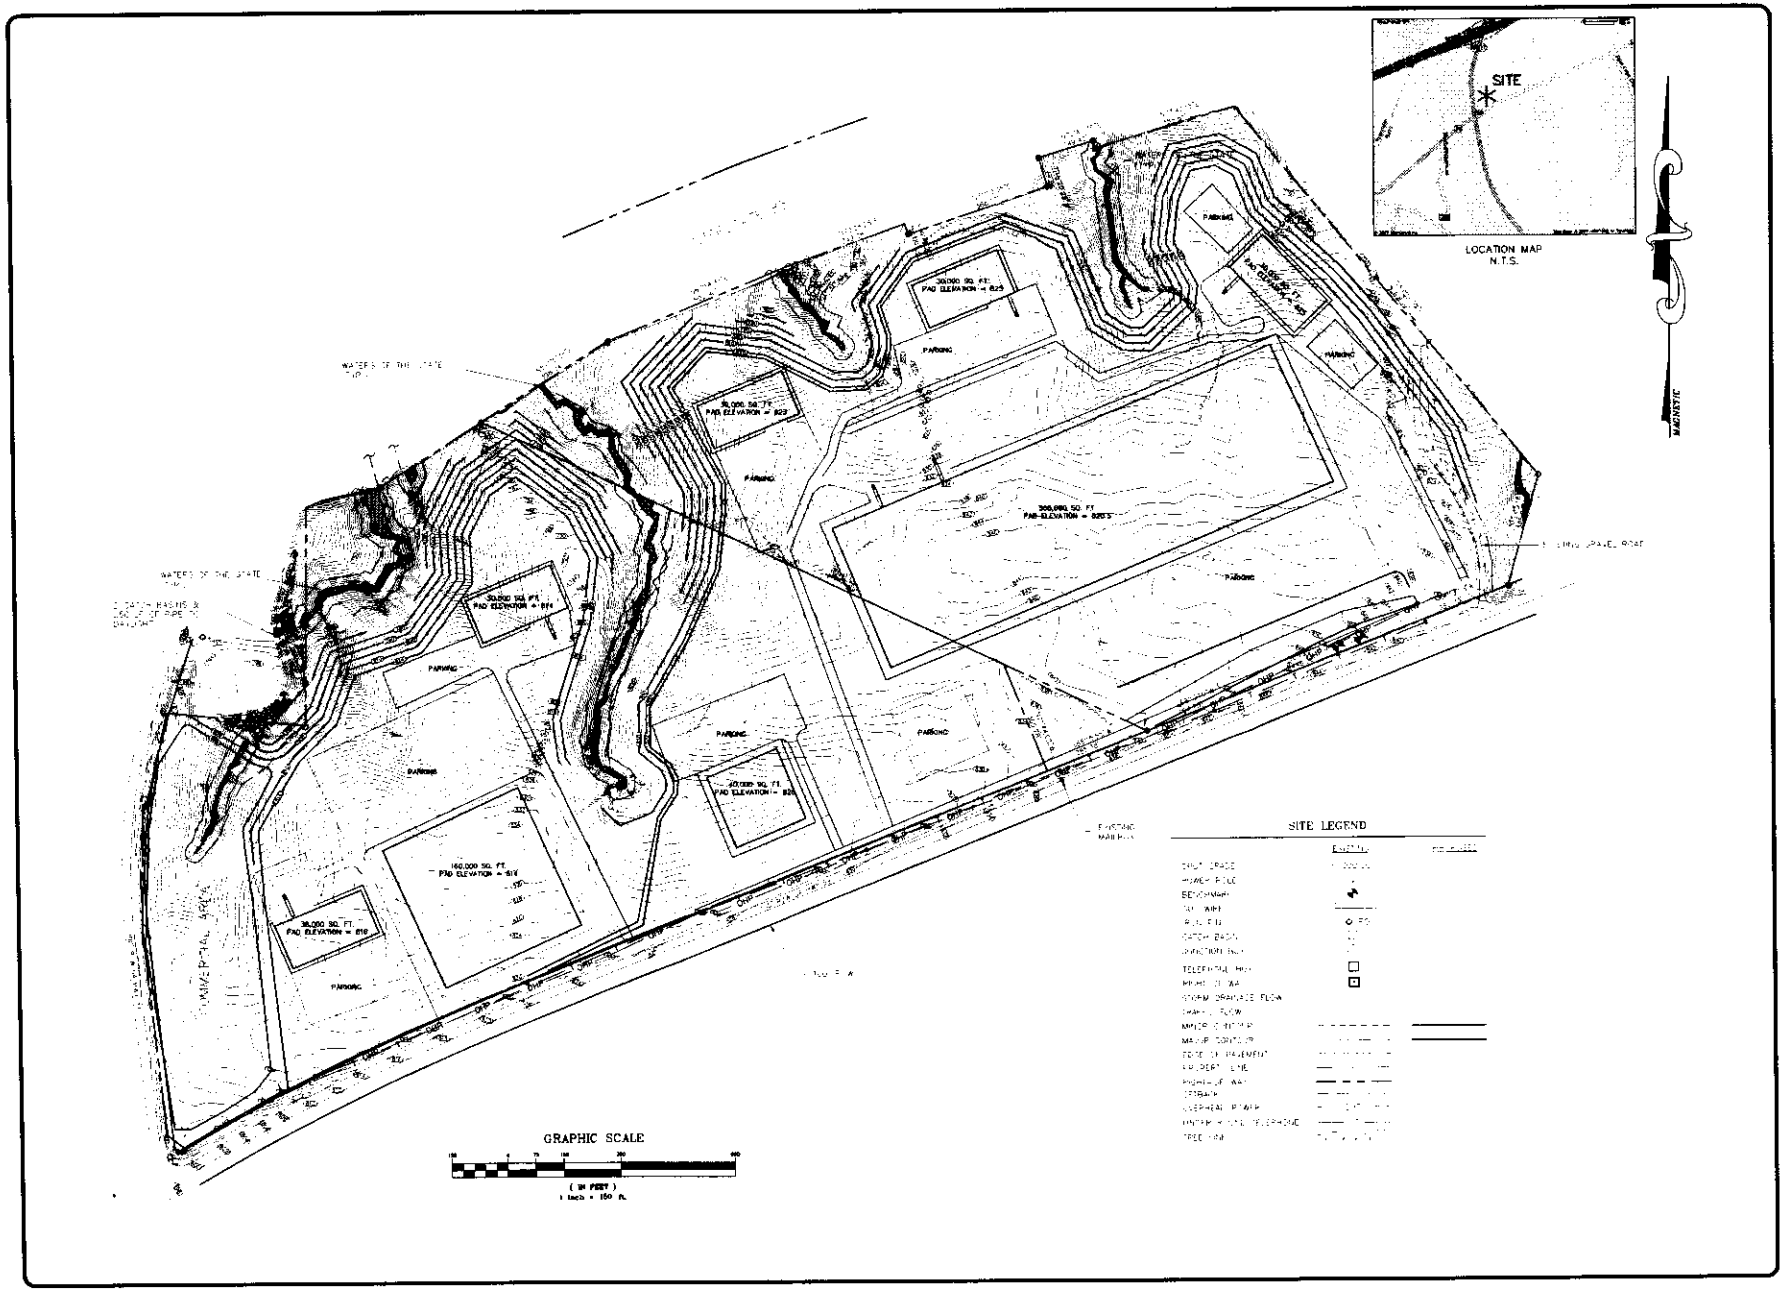

site Development option #2

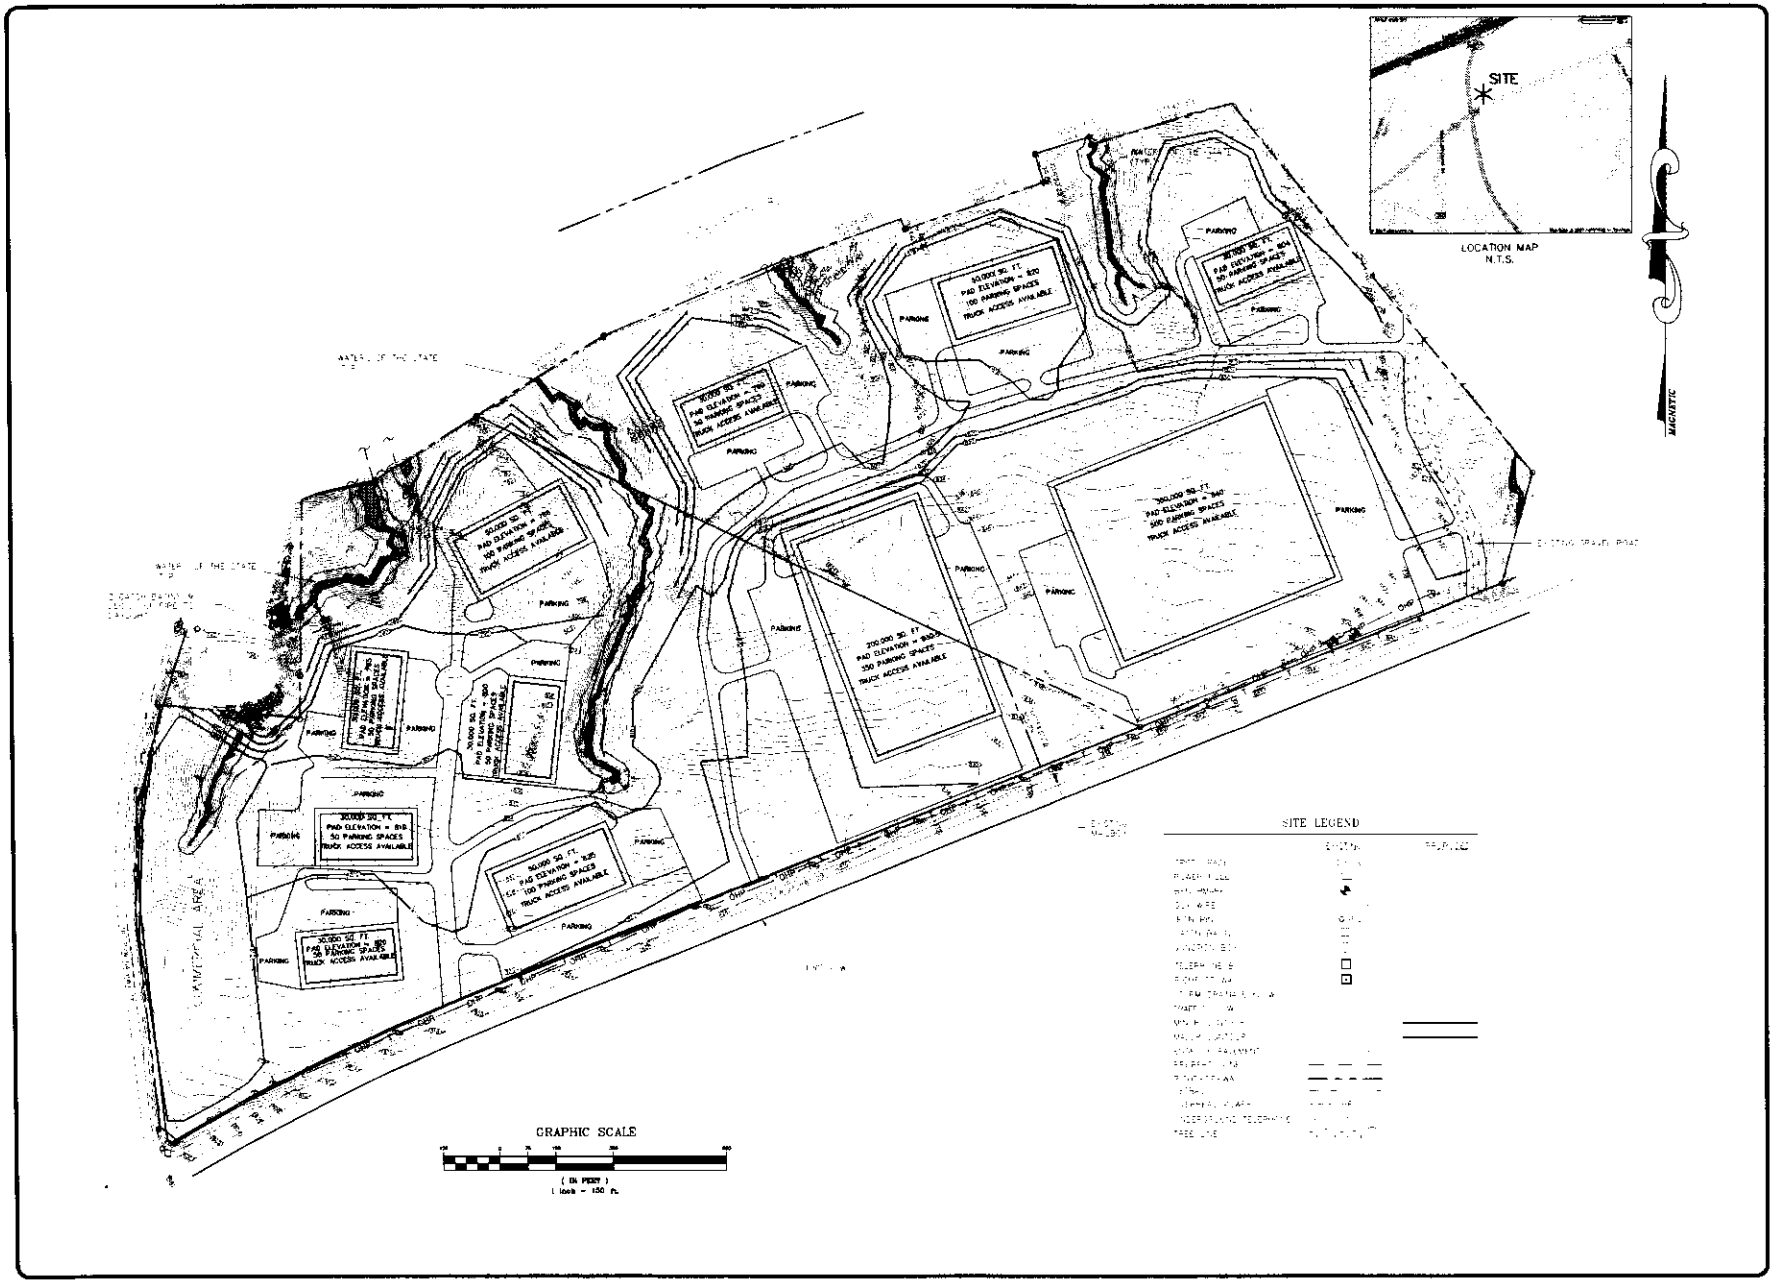

Site Development option #3